04/141.

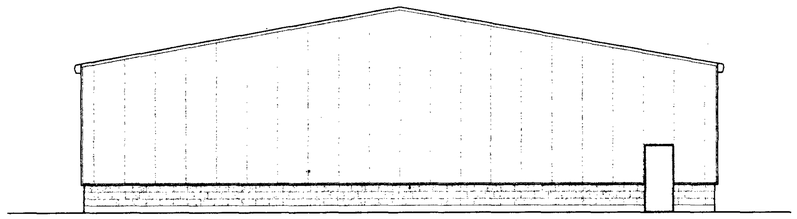

EAST ELEVATION

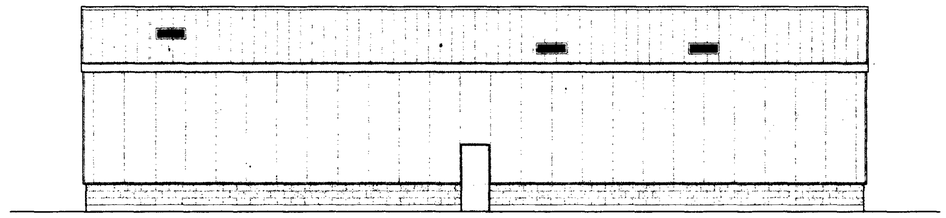

NORTH ELEVATION

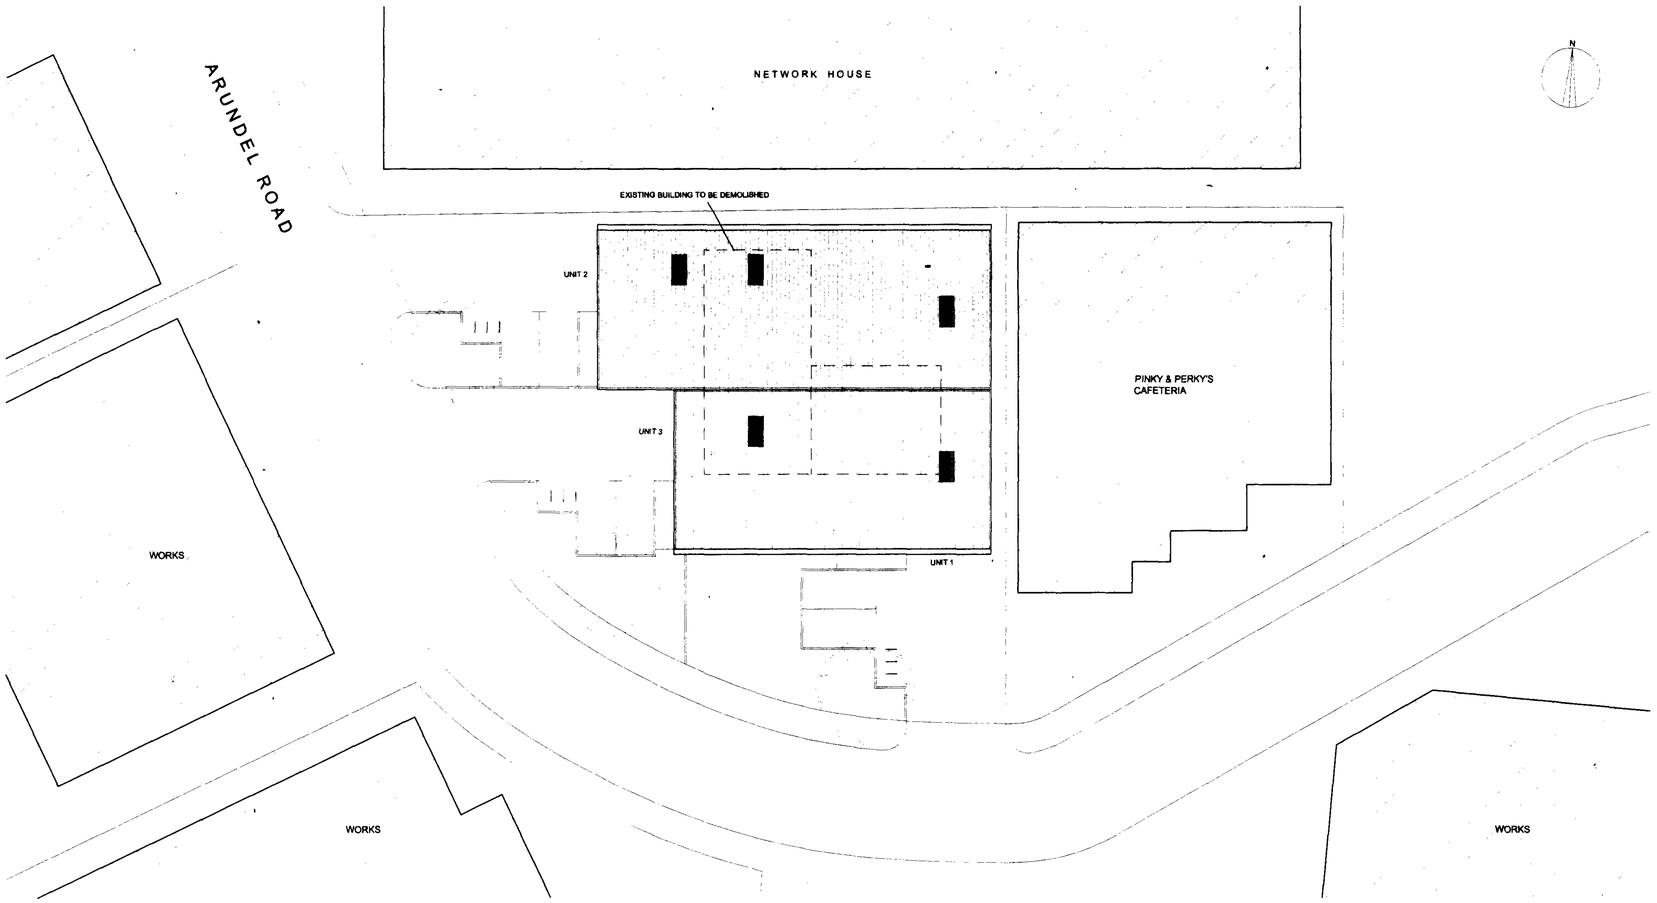

LON. BOR. OF HILLINGDON
RECEIVED
14 JAN 2004
ENVIRONMENTAL
SERVICES GROUP

AMENDMENTS	DATE	REV.

COPYRIGHT RESERVED

ALL SCALED DIMENSIONS MUST BE VERIFIED ON SITE

JOB
PROPOSED INDUSTRIAL UNITS
ARUNDEL ROAD
UXBRIDGE INDUSTRIAL ESTATE

CLIENT
RIVERSIDE PROPERTY
INVESTMENTS LTD.

DRAWING
ELEVATIONS
and ROOF PLAN

DALE VENN ASSOCIATES
Architects, Planners & Surveyors
HIGH HOUSE, HARLINGTON ROAD,
HILLINGDON, MIDDLESEX 01895-237345

SCALE 1:100 & 1:200	DRAWING No.	REV.
DATE DEC '03	4281-3	
DRAWN B.M.		
CHECKED		