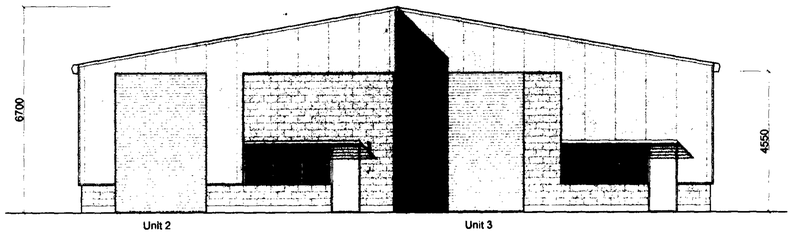

WEST ELEVATION

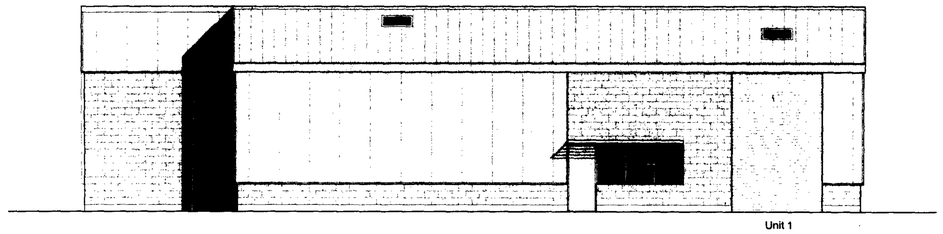

SOUTH ELEVATION

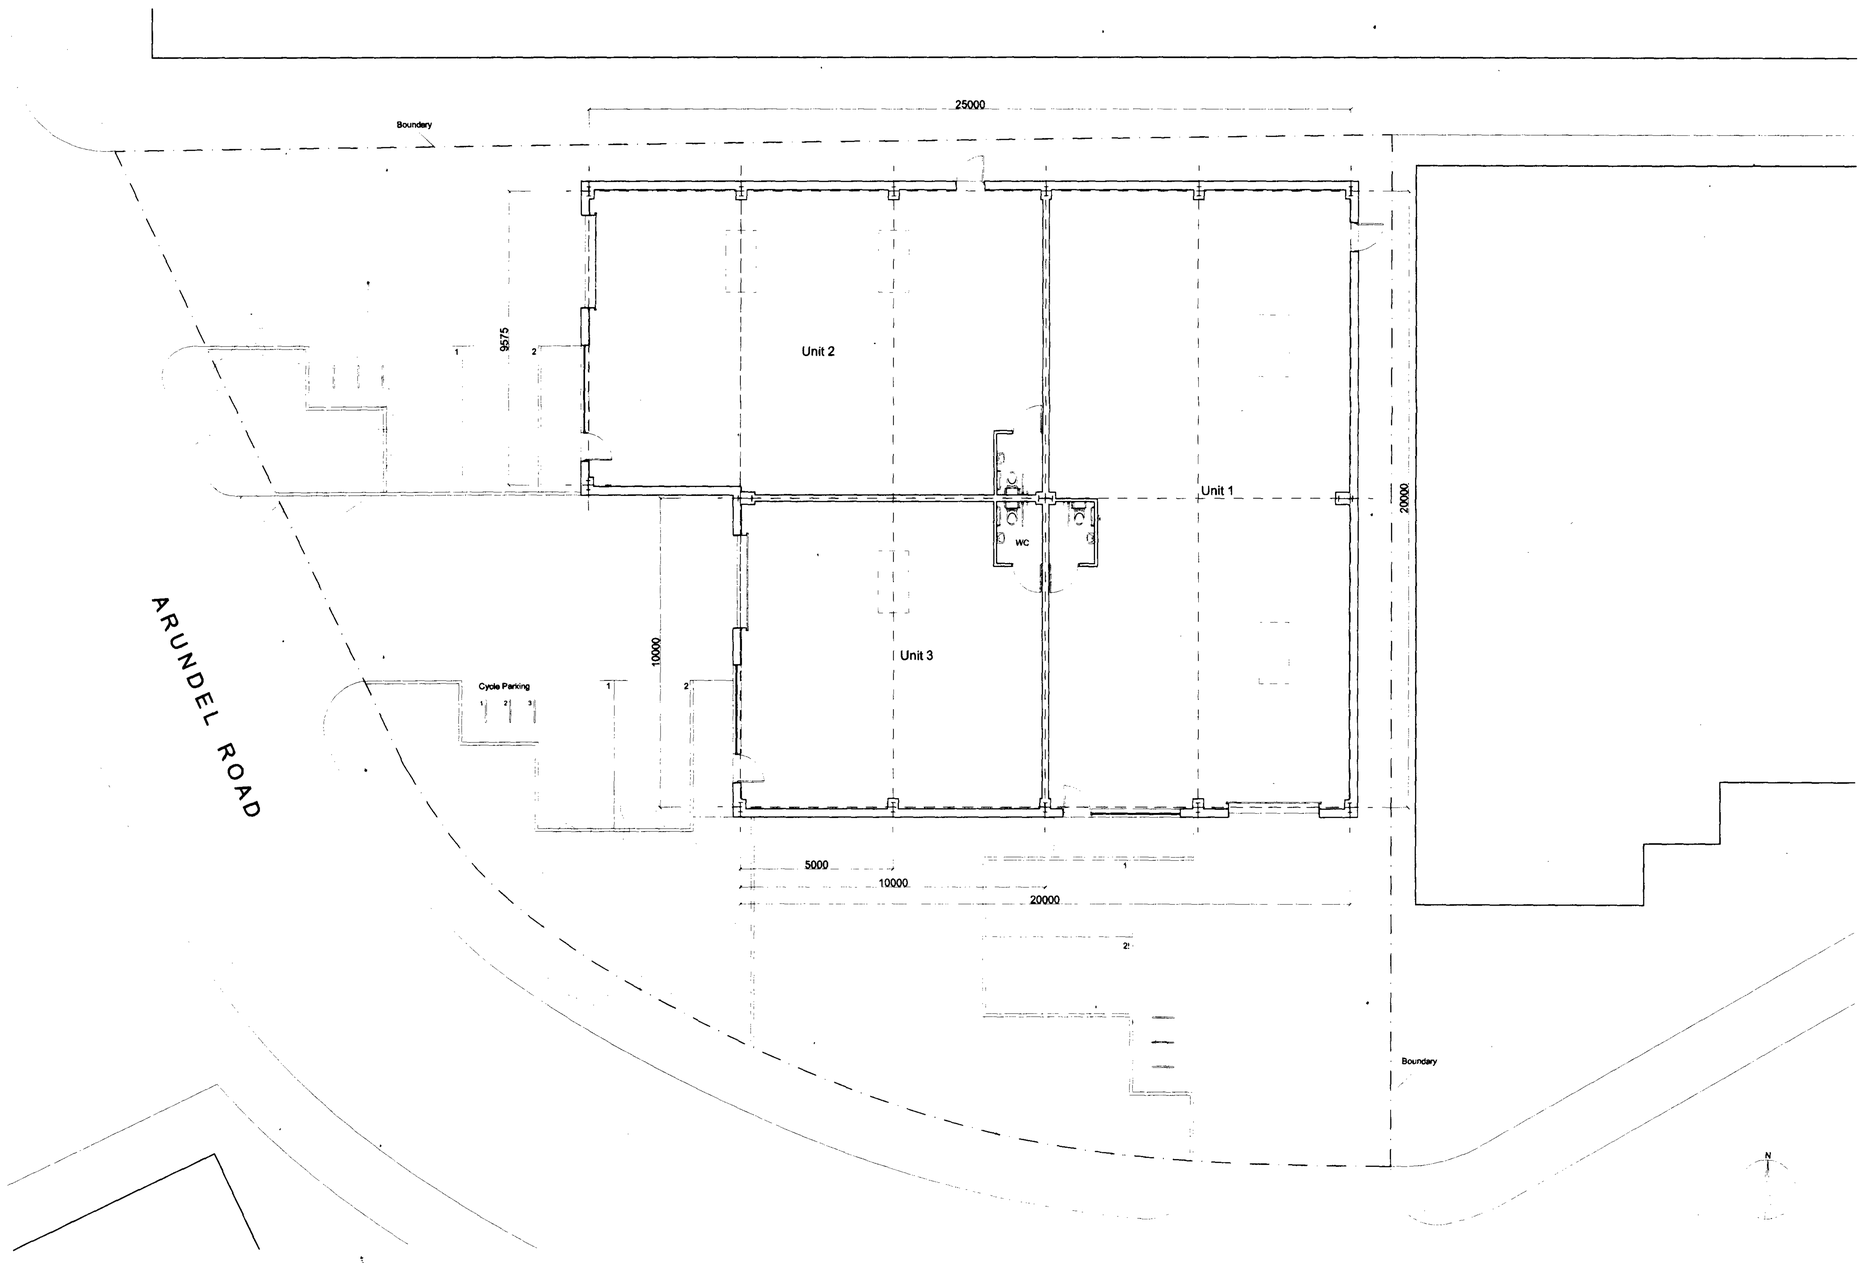

MATERIALS :

ROOF : INSULATED STEEL ROOF PANELS 04/141

UPPER WALLS : SILVER MICRO-RIB INSULATED STEEL WALL PANELS

LOWER WALLS : SPLIT TEXTURED CREAM BLOCKWORK

LON. BOR. OF HILLINGDON
RECEIVED
14 JAN 2004
ENVIRONMENTAL SERVICES GROUP

AMENDMENTS	DATE	REV.

COPYRIGHT RESERVED

ALL SCALED DIMENSIONS MUST BE VERIFIED ON SITE

JOB
PROPOSED INDUSTRIAL UNITS
ARUNDEL ROAD
UXBRIDGE INDUSTRIAL ESTATE

CLIENT
RIVERSIDE PROPERTY
INVESTMENTS LTD.

DRAWING
ELEVATIONS and
GROUND FLOOR PLAN

DALE VENN ASSOCIATES
Architects, Planners & Surveyors
HIGH HOUSE, HARLINGTON ROAD,
HILLINGDON, MIDDLESEX 01895-237345

SCALE 1:100	DRAWING No.	REV.
DATE DEC '03	4281-2	
DRAWN B.M.		
CHECKED		